L-SECTION SHOSW THE PROPOSED WORK OF PROVIDING AND LAYING 230MMDIA SW LINE IN PLACE OF DAMAGED / SILTED 150MMDIA SW LINE, LINKING TO 400MMDIA RCC LINE AT I MAIN, II MAIN, 3RD MAIN, URBAN CLUSTER LAYOUT COMING UNDER K.R.PURAM SERVICE STATION OF AEE E-2-4 SUB-DVN.

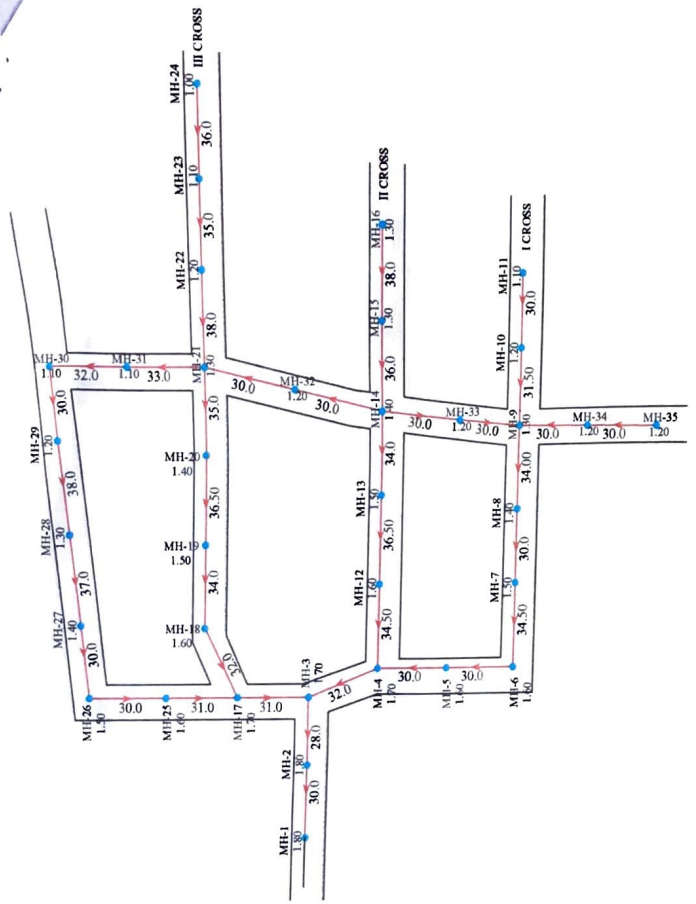

INDEX	
	Proposed 230mmdia SW Line
	Existing 450mmdia Sub-Line
	Proposed New MHs

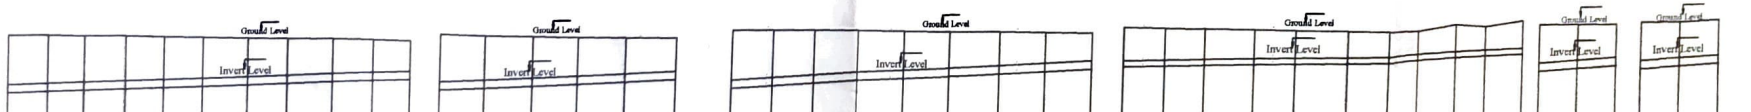

DATUM:90.000

| | | |